SCOTTSDALE AIRPARK

FREESTANDING FLEX BUILDING FOR LEASE

14821 N 73RD STREET | SCOTTSDALE, ARIZONA 85260



FOR MORE INFORMATION PLEASE CONTACT:



RANDY SHELL
Designated Broker
randy@shellcommercial.com
C 480.694.4100



AMANDA WRIGHT
Senior Associate
amanda@shellcommercial.com
C 480.236.0037

Office Phone:
480.443.3992
shellcommercial.com

SHELL
Commercial Investment Real Estate
16410 N 91st St | Suite 112
Scottsdale, AZ 85260

All information contained herein is subject to prior sales and leasing. This information has been secured from sources we believe to be reliable, but we make no representation or warranties, expressed or implied, as to the accuracy of this information.

14821 N 73RD STREET | SCOTTSDALE, ARIZONA 85260

FEATURES:

- ±7,514 sf freestanding flex building
- Large open flex workspaces
- Conference Room(s)
- Large full kitchen / break area
- Multiple private restrooms
- Lots of custom upgrades and unique features throughout
- 100% HVAC
- Newly paved parking lot
- Monument signage available at entrance
- Close to a lot of great restaurants and shopping destinations

ZONING:

I-1, Light Industrial, City of Scottsdale

PARKING:

Twenty-one (21) spaces including one (1) handicap






ONE BLOCK SOUTH OF THE SCOTTSDALE QUARTER

All information contained herein is subject to prior sales and leasing. This information has been secured from sources we believe to be reliable, but we make no representation or warranties, expressed or implied, as to the accuracy of this information.

FLOOR PLAN

14821 N 73RD STREET | SCOTTSDALE, ARIZONA 85260

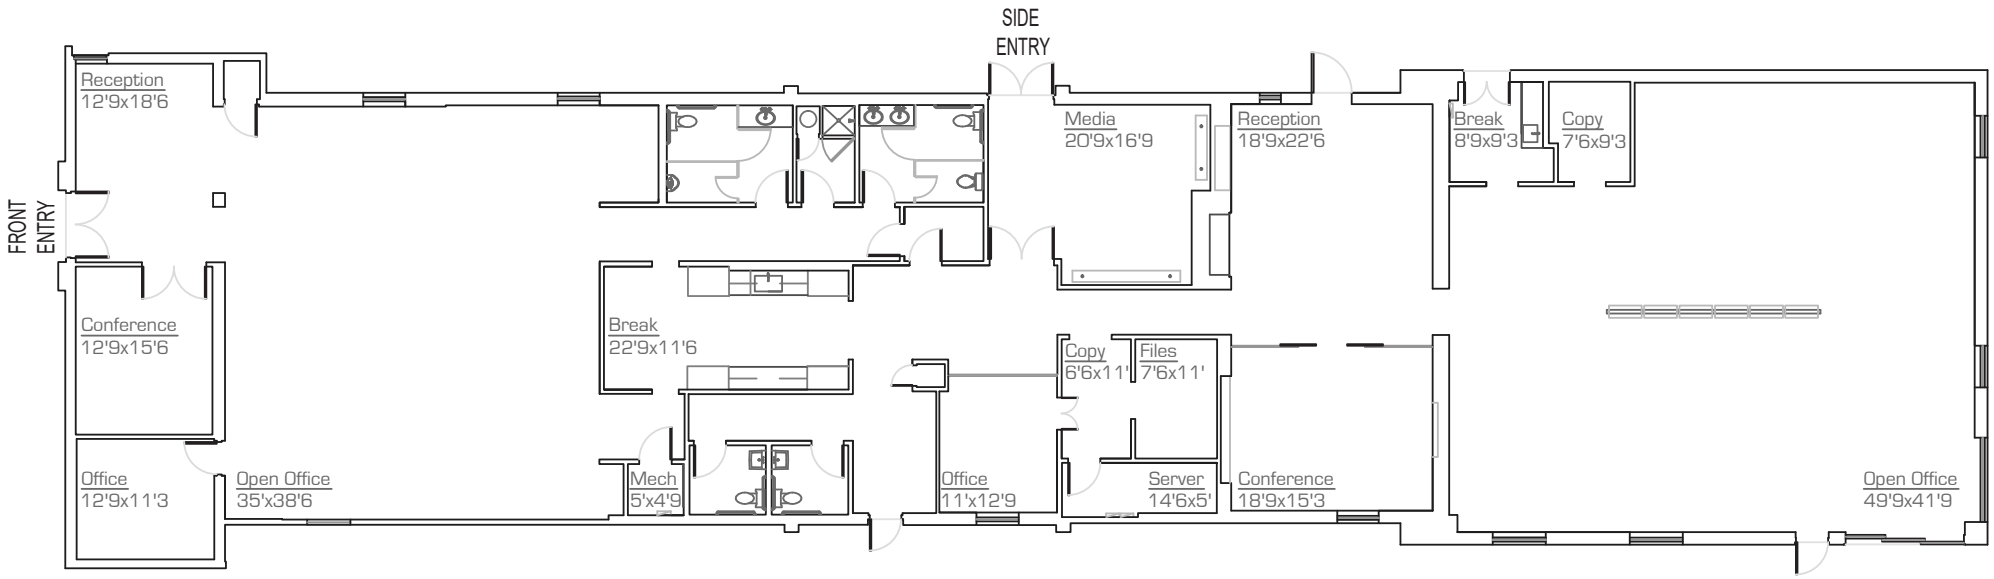

NOT TO SCALE

All information furnished regarding property for sale, rental or financing is from sources deemed reliable, but no warranty or representation is made to the accuracy thereof and same is submitted to errors, omissions, change of price, rental or other conditions, prior to sale, lease or financing or withdrawal without notice. No liability of any kind is to be imposed on the broker herein. This information has been secured from sources deemed reliable, however, we make no warranties as to its accuracy.

INTERIOR PHOTOS

14821 N 73RD STREET | SCOTTSDALE, ARIZONA 85260










All information contained herein is subject to prior sales and leasing. This information has been secured from sources we believe to be reliable, but we make no representation or warranties, expressed or implied, as to the accuracy of this information.

OPEN FLEX SPACES

14821 N 73RD STREET | SCOTTSDALE, ARIZONA 85260

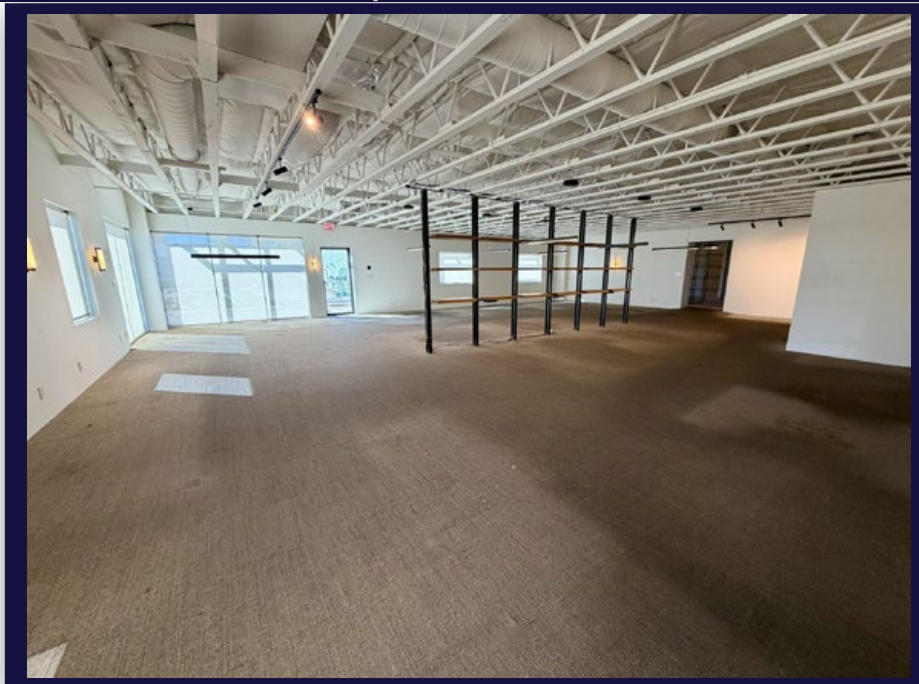





All information contained herein is subject to prior sales and leasing. This information has been secured from sources we believe to be reliable, but we make no representation or warranties, expressed or implied, as to the accuracy of this information.

SITE ILLUSTRATION

14821 N 73RD STREET | SCOTTSDALE, ARIZONA 85260




AI-enhanced aerial image. For illustrative purposes only.

All information contained herein is subject to prior sales and leasing. This information has been secured from sources we believe to be reliable, but we make no representation or warranties, expressed or implied, as to the accuracy of this information.

LOCATION MAP

14821 N 73RD STREET | SCOTTSDALE, ARIZONA 85260

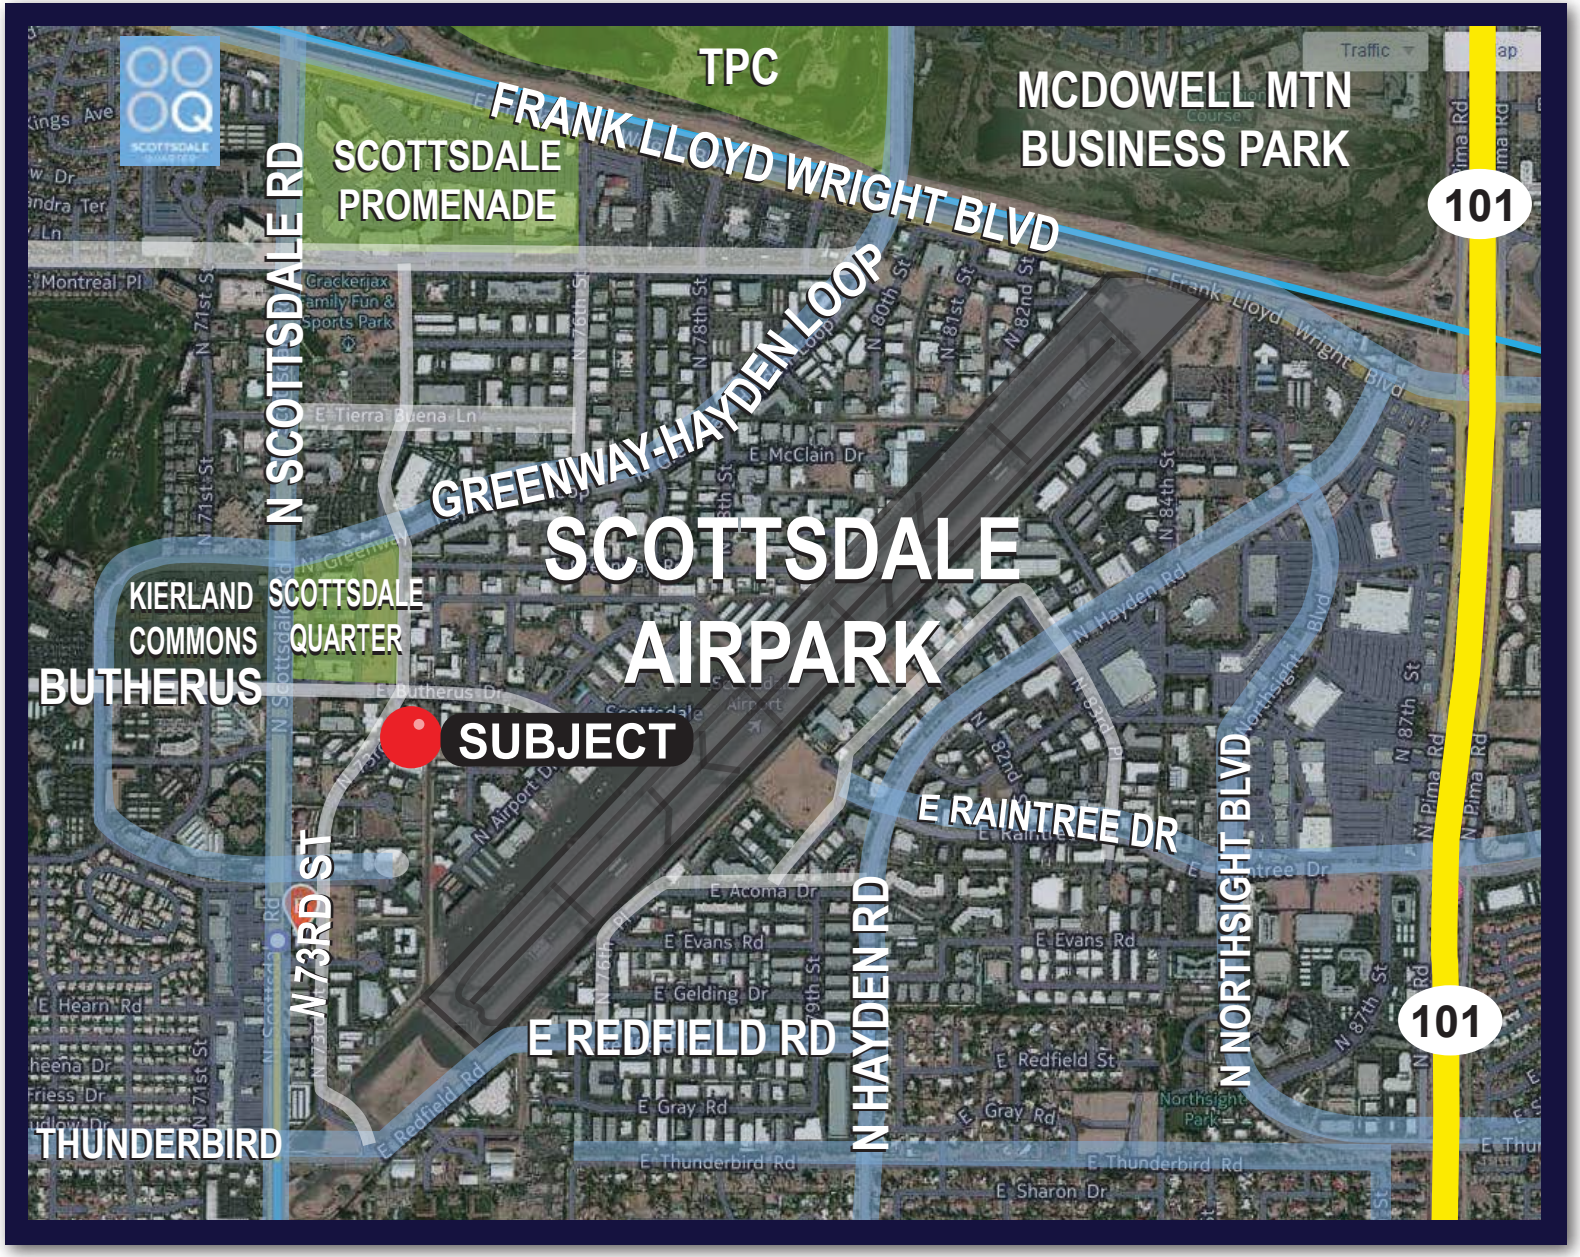

All information contained herein is subject to prior sales and leasing. This information has been secured from sources we believe to be reliable, but we make no representation or warranties, expressed or implied, as to the accuracy of this information.