SCOTTSDALE AIRPARK

OFFICE FOR LEASE ±2,209 RSF



7320 E BUTHERUS DRIVE | SUITE 101 | SCOTTSDALE, ARIZONA 85260

FOR MORE INFORMATION PLEASE CONTACT:



RANDY SHELL
Designated Broker
randy@shellcommercial.com
C 480.694.4100



AMANDA WRIGHT
Senior Associate
amanda@shellcommercial.com
C 480.236.0037

Office Phone:
480.443.3992
shellcommercial.com

SHELL
Commercial Investment Real Estate
16410 N 91st St | Suite 112
Scottsdale, AZ 85260

All information contained herein is subject to prior sales and leasing. This information has been secured from sources we believe to be reliable, but we make no representation or warranties, expressed or implied, as to the accuracy of this information.

SUITE FEATURES

- ±2,209 RSF
- Large, open flex workspace
- Three (3) private offices
- Break room / kitchenette
- Great windows for natural light
- Easy first floor access
- Includes two (2) covered reserved parking spaces (no charge)


BUILDING FEATURES


- Two-story skylight atrium lobby with open balconies
- Central elevator and three stairways
- Tenant directory signage
- Common restrooms located on each floor
- Covered parking
- Walk next door to Scottsdale Quarter!
- Close proximity to many great restaurants and shopping!



The above is subject to prior sales and leasing. This information has been secured from sources we believe to be reliable, but we make no representation or warranties, expressed or implied as to the accuracy of this information.

7320 E BUTHERUS DRIVE | SUITE 101 | SCOTTSDALE, ARIZONA 85260 FLOOR PLAN

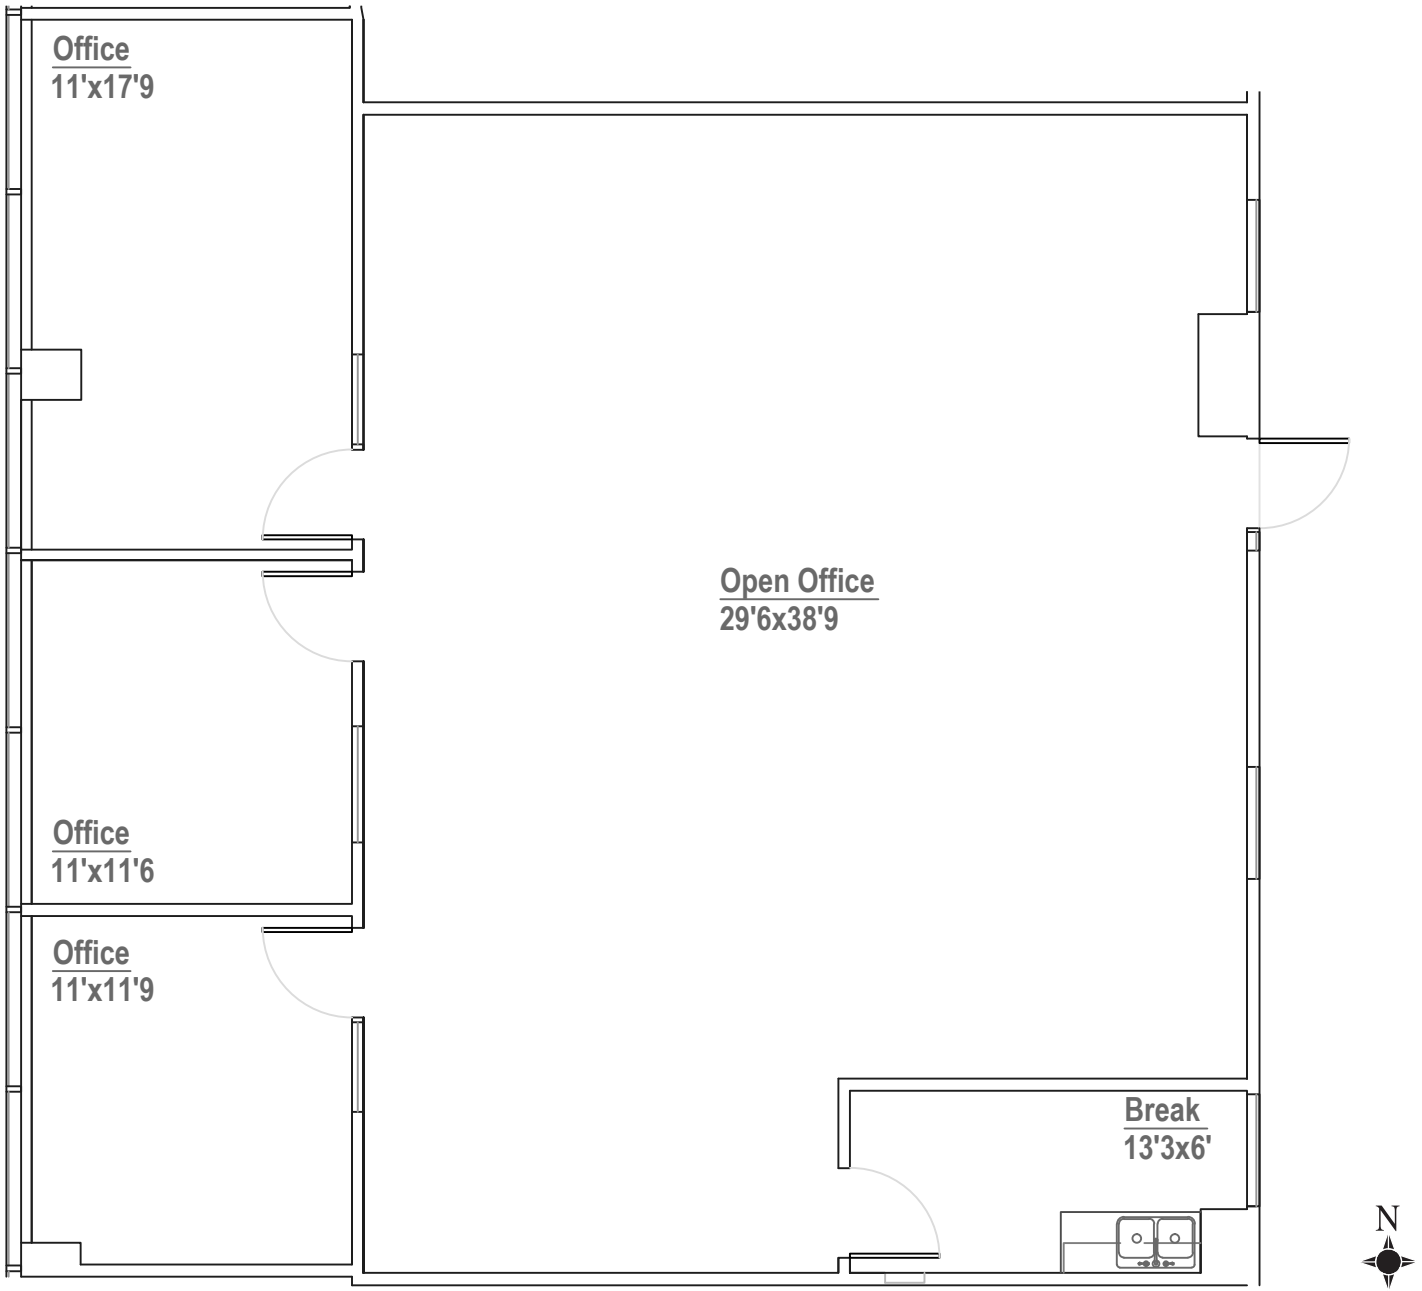

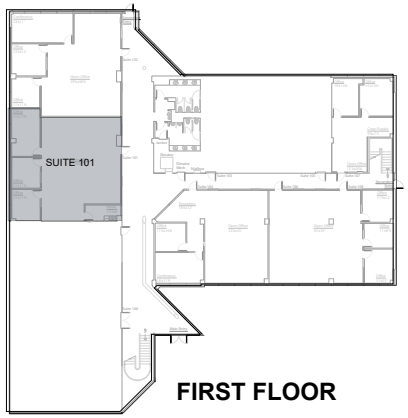

NOT TO SCALE

All information furnished regarding property for sale, rental or financing is from sources deemed reliable, but no warranty or representation is made to the accuracy thereof and same is submitted to errors, omissions, change of price, rental or other conditions, prior to sale, lease or financing or withdrawal without notice. No liability of any kind is to be imposed on the broker herein. This information has been secured from sources deemed reliable, however, we make no warranties as to its accuracy.

7320 E BUTHERUS DRIVE | SUITE 101 | SCOTTSDALE, ARIZONA 85260 PHOTOS










The above is subject to prior sales and leasing. This information has been secured from sources we believe to be reliable, but we make no representation or warranties, expressed or implied as to the accuracy of this information.

7320 E BUTHERUS DRIVE | SUITE | SCOTTSDALE, ARIZONA 85260 LOCATION MAP

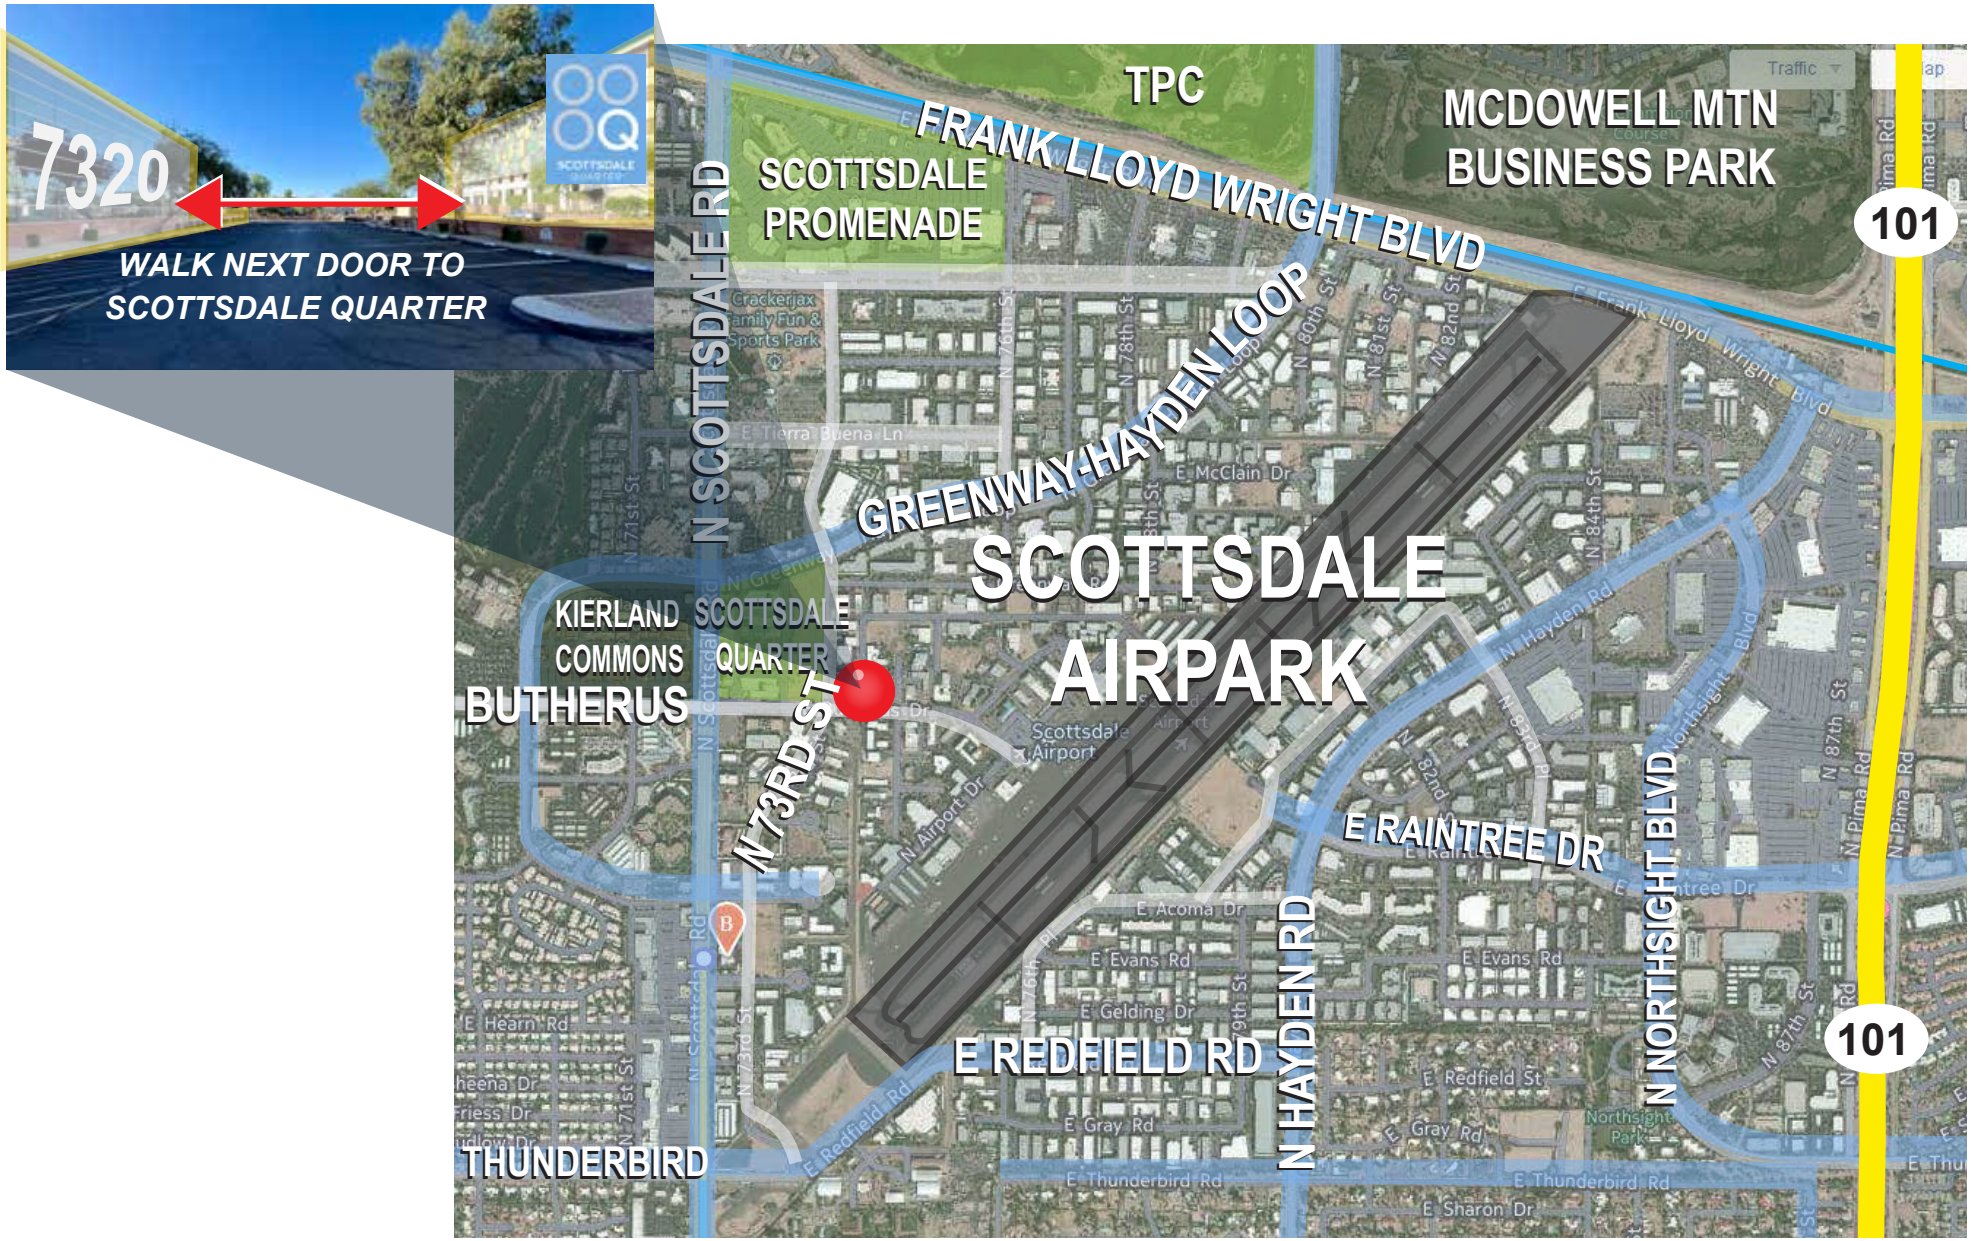

The above is subject to prior sales and leasing. This information has been secured from sources we believe to be reliable, but we make no representation or warranties, expressed or implied as to the accuracy of this information.